North

Notes:
EXISTING GIA = 1704m²
PROPOSED GIA= 1860m²
TOTAL EXTENSIONS= 156m²

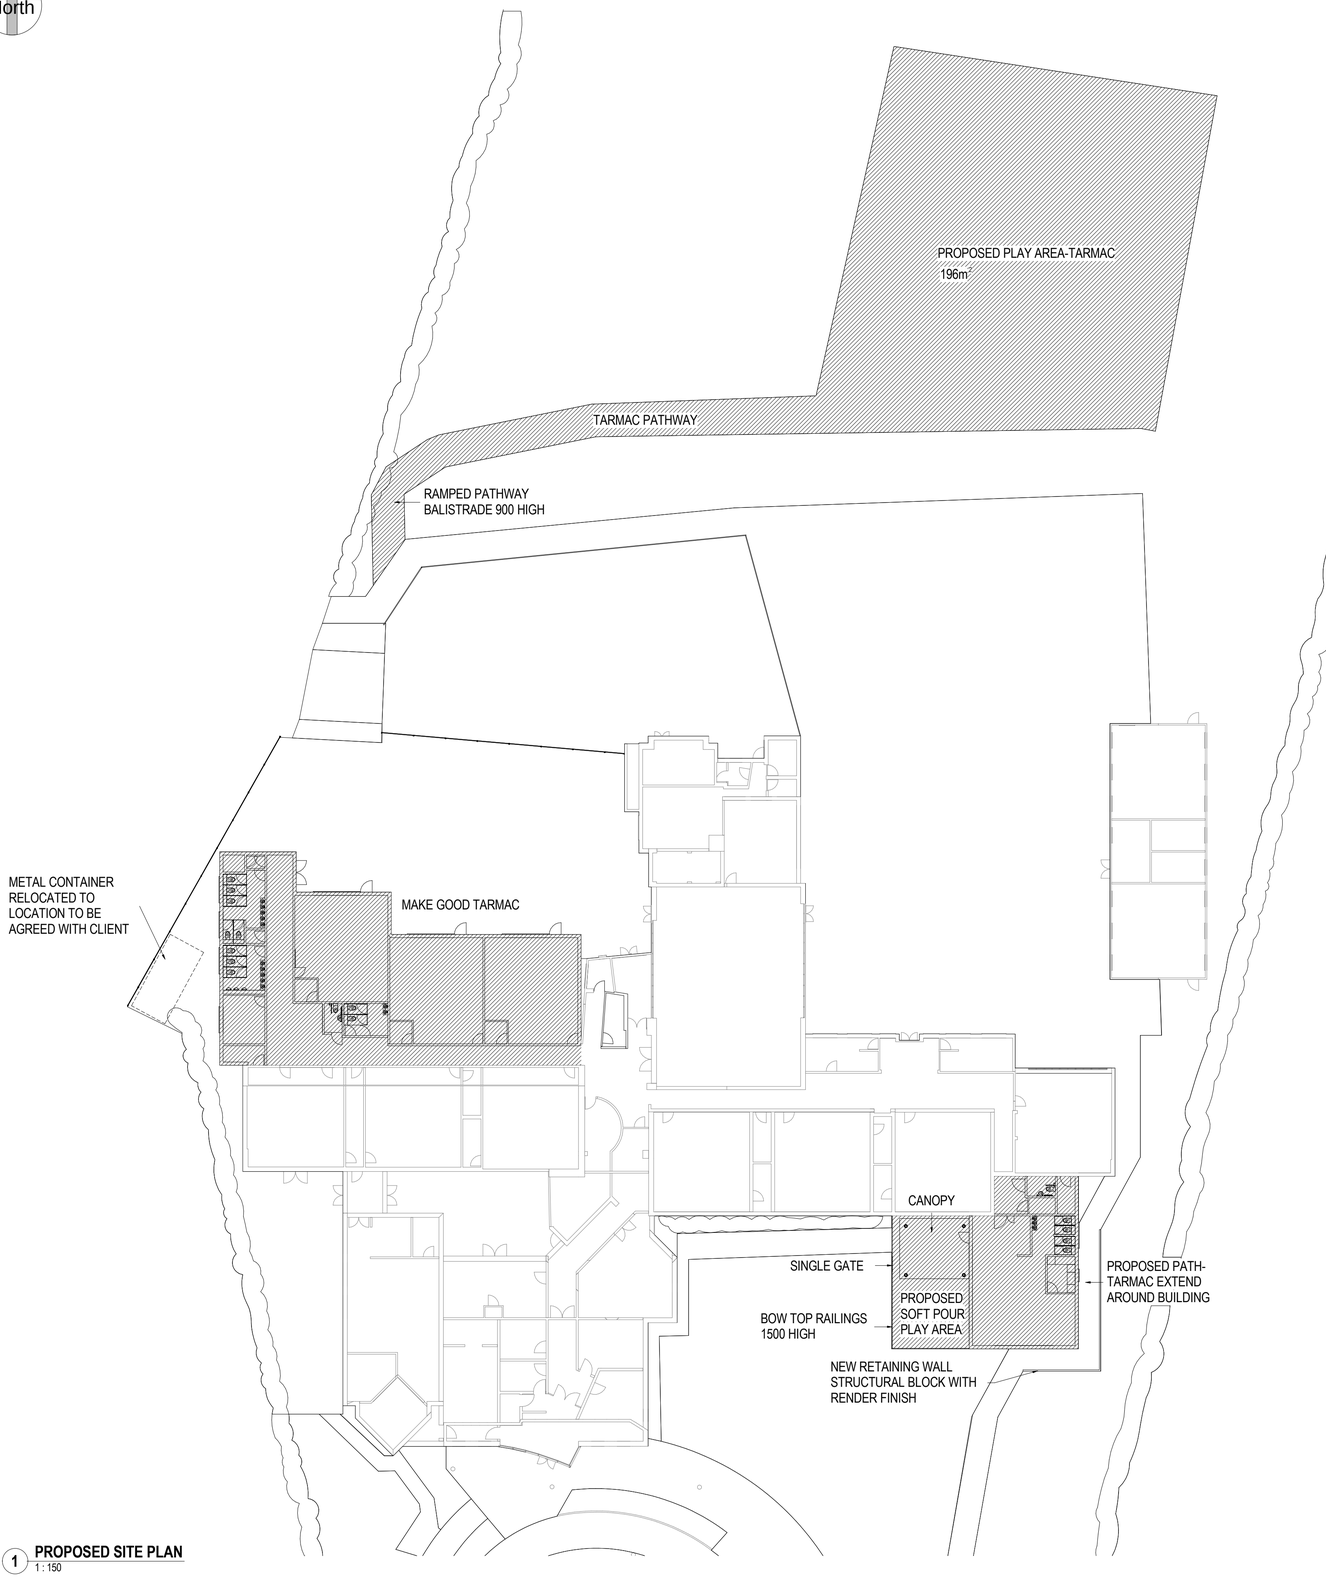

1 PROPOSED SITE PLAN
1 : 150

0m 1m 2m 4m 6m 10m 16m 20m 26m

2 SCALE 150
1 : 150

A	PLANNING ISSUE	12.12.14 VA
REVISION	REVISION	DATE/INITIAL

entrust

Postal Address :
Entrust,
Wedgwood Building, Block A,
Tipping Street,
Stafford ST16 3DH
Location Address :
No 2 Staffordshire Place
Stafford ST16 2LP

Property Services

RJ — R JOHSTON

Proposed Exension
Doxey Primary School
Stafford

PROPOSED SITE PLAN

5361

1 : 150 | A0 | A007

VA | 12/12/14 | A

Copyright in this drawing and design belongs to Entrust Property Services. Unauthorised reproduction infringes copyright and may result in contractual or civil proceedings. Contractors must advice the Architect / Project Designer / Engineer or Surveyor of any variations between this drawing and conditions found on site. DO NOT SCALE only written dimensions to be used.Any Ordnance Survey Mapping is reproduced with the permission of the Controller of Her Majesty's Stationery Office Crown copyright. Unauthorised reproduction infringes Crown copyright and may lead to prosecution or civil proceedings. Staffordshire County Council Licence No: 100019422. 2012.

Original Sheet A2

12/12/2014 9:43:05 AM